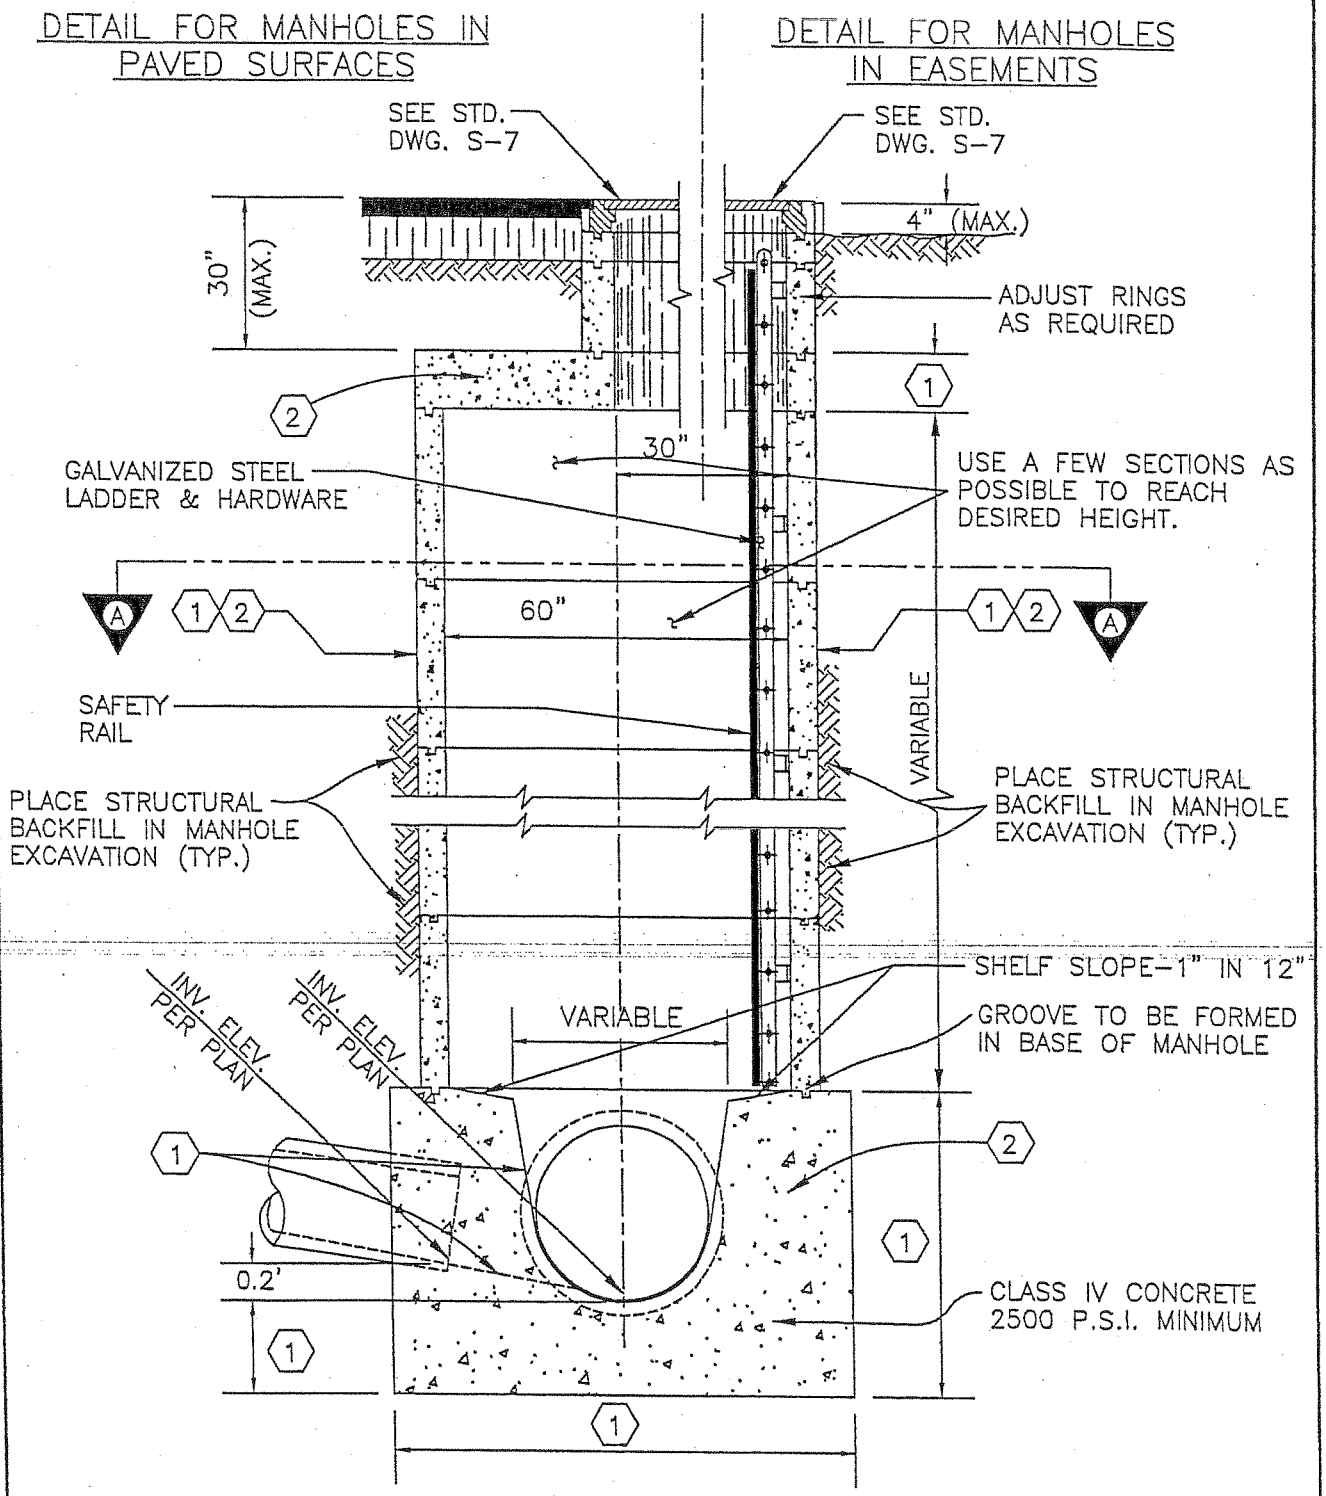

SECTION:

YUCAIPA VALLEY WATER DISTRICT

SPECIAL MANHOLE (20' to 30' DEEP)

REVISIONS NO.	BY	DATE	APPROVED	DRAWN —	APPROVED BY ENGINEERING DEPARTMENT		YVWD	S-8
				CHECKED —	Ray Juré ENGINEER	JUNE., 98 DATE		
				DATE DEC., 96	ADOPTED BY BOARD OF DIRECTORS			
				NO SCALE	PRESIDENT	JUNE., 98 DATE		SHEET 1 OF 1

D:\STND_DWG\YVWD\YVWD_SEW\S-8