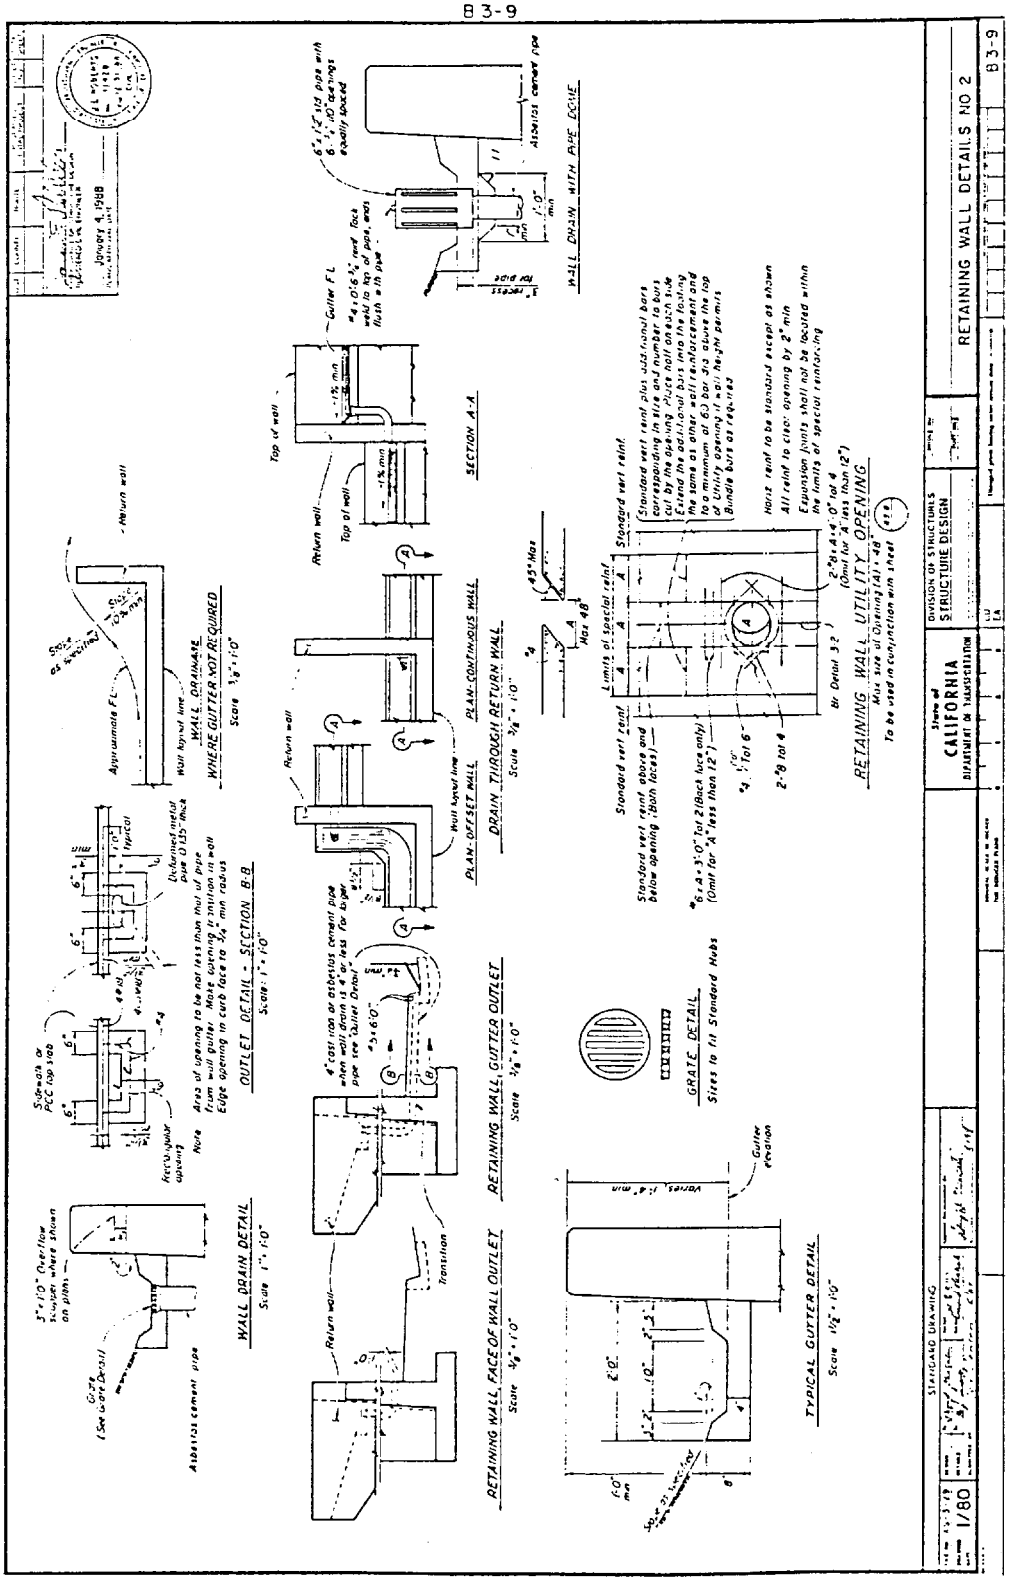

Revisions	CITY OF BIG BEAR LAKE	Standard Plan No.
4	RETAINING WALL DESIGN	250
3		
2		
1	APPROVED **DRAFT** 16 OCT 89	10 OF 10